
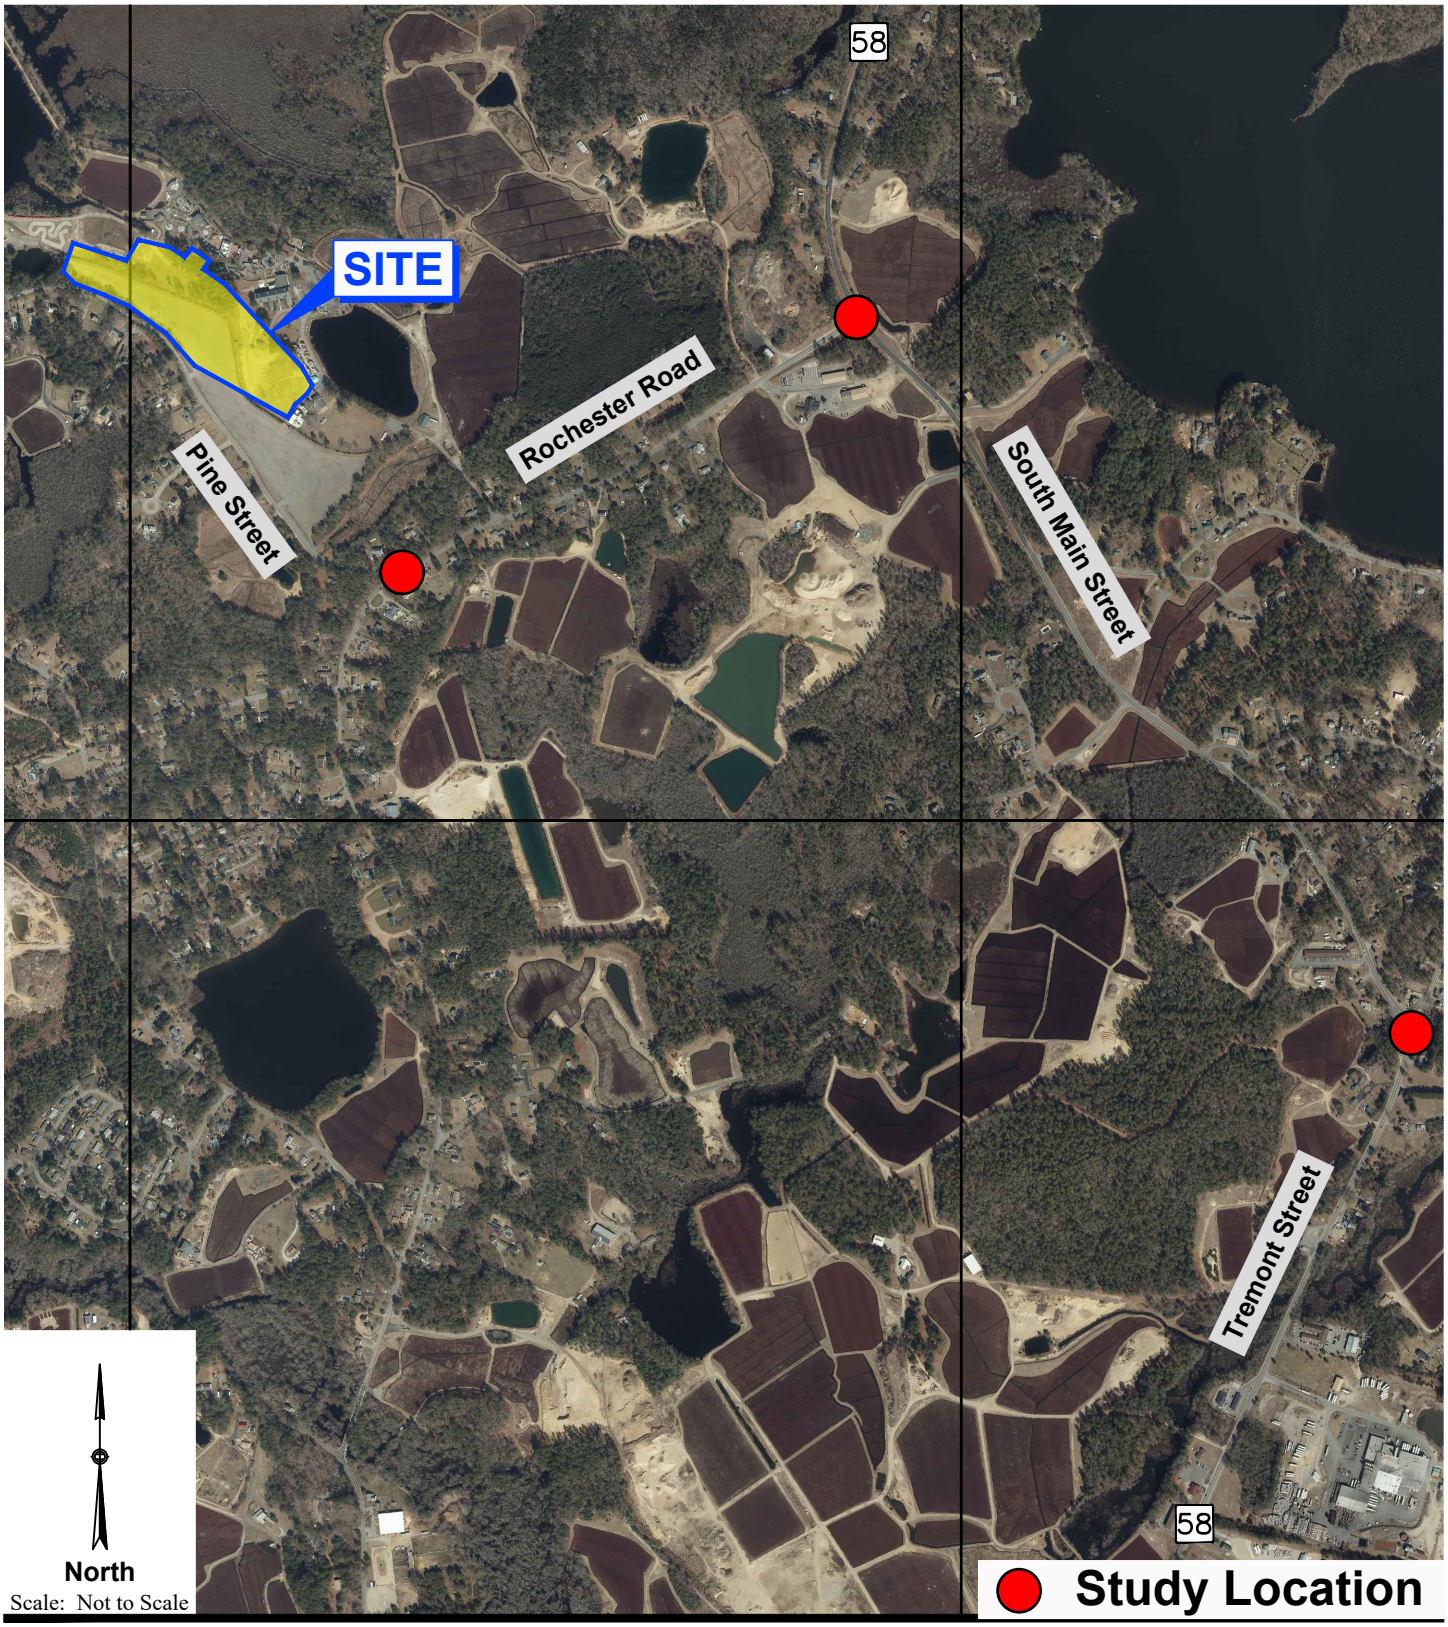



Figure 1

Site Location

MDM TRANSPORTATION CONSULTANTS, INC.
Planners & Engineers

Date: January 2023
Dwg No. 1241 MR01.dwg
Copyright © by MDM Transportation Consultants, Inc. All rights reserved.

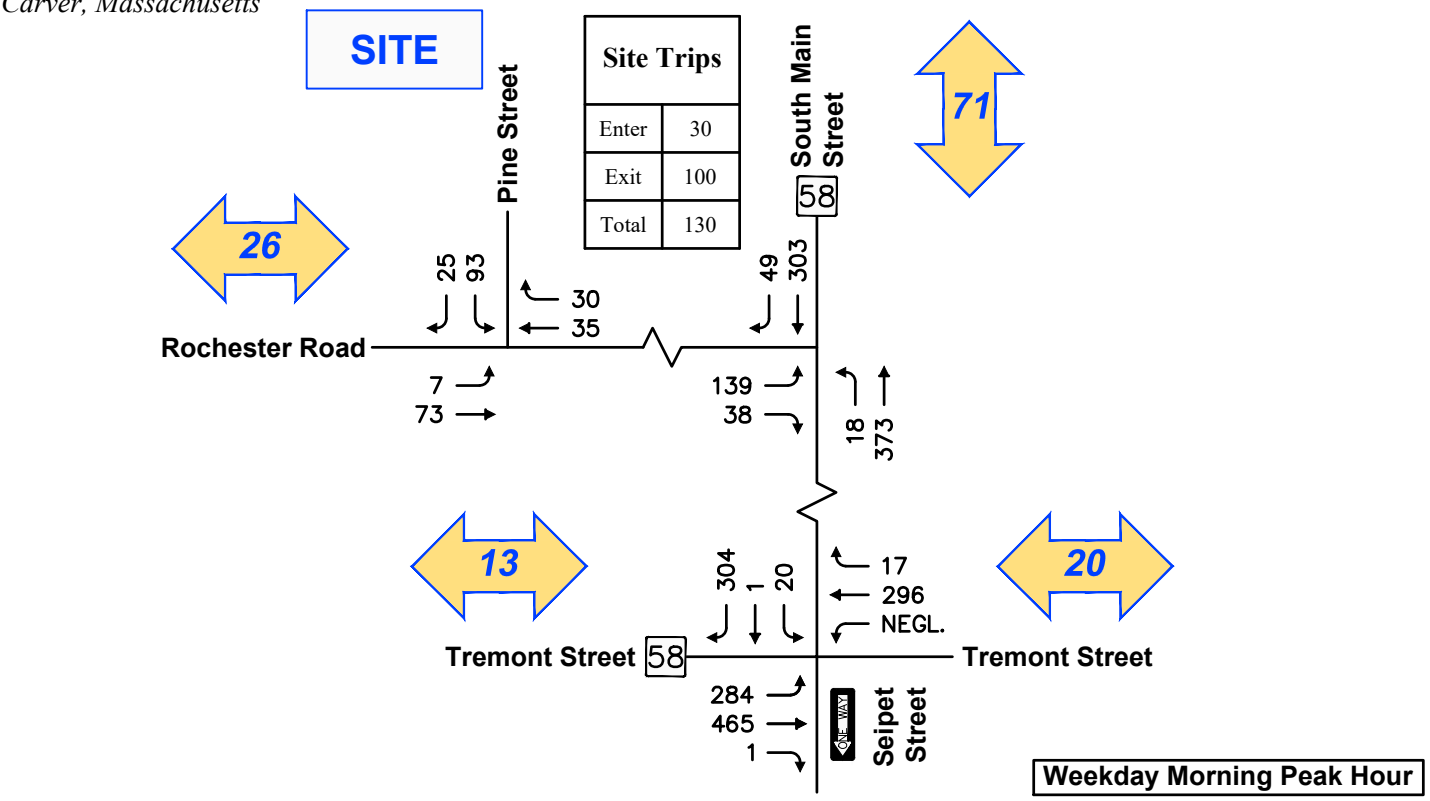

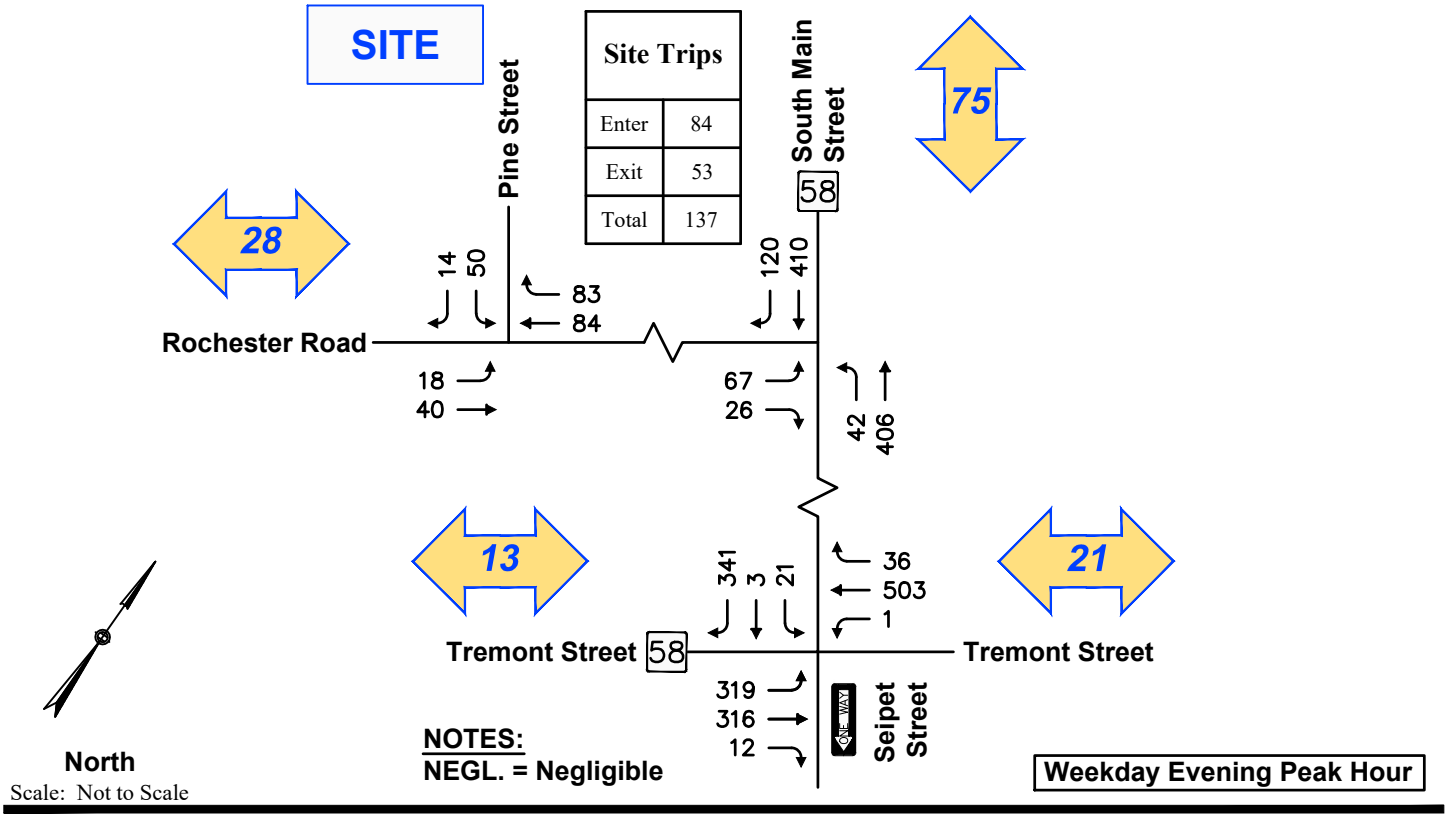


Presentation

MDM TRANSPORTATION CONSULTANTS, INC.
Planners & Engineers

2029 Build Conditions
Weekday Peak Hour Traffic Volumes

Date: January 2023
Dwg No. 1241 MR01.dwg
Copyright © by MDM Transportation Consultants, Inc. All rights reserved.

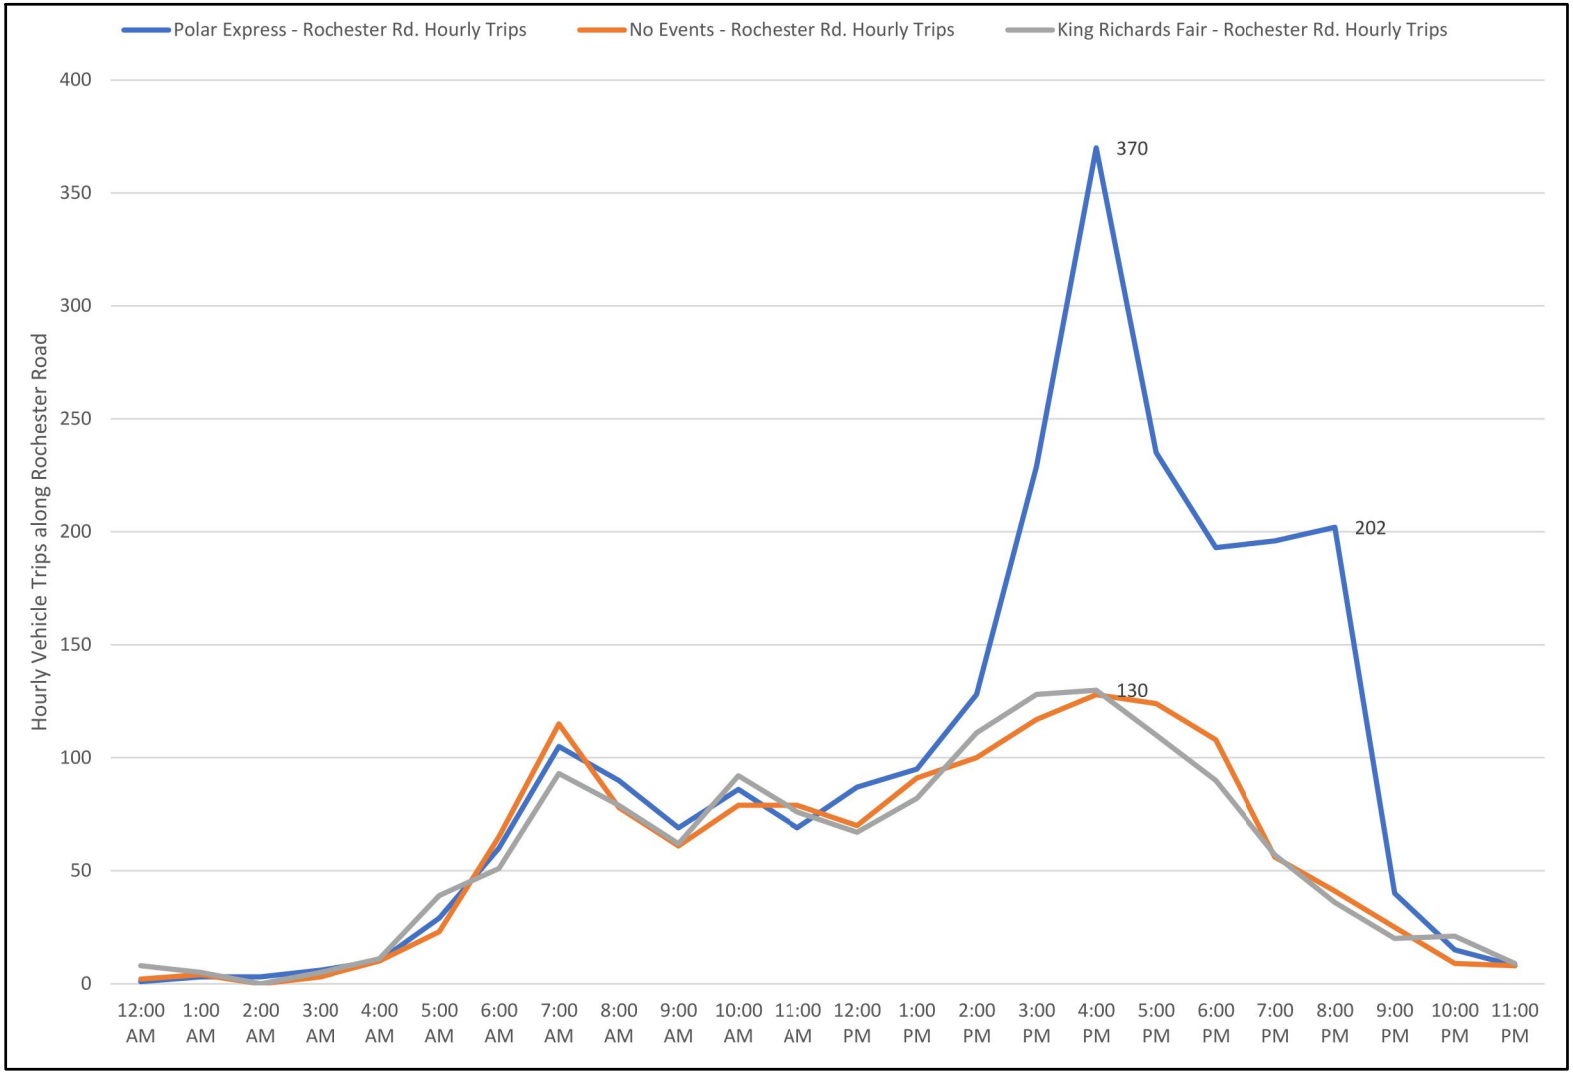

Presentation

MDM TRANSPORTATION CONSULTANTS, INC.
Planners & Engineers

Weekday Hourly Traffic Volumes along Rochester Road
Seasonal Comparison - October vs. December

Date: January 2023
Dwg No. 1241 MR01.dwg
Copyright © by MDM Transportation Consultants, Inc. All rights reserved.